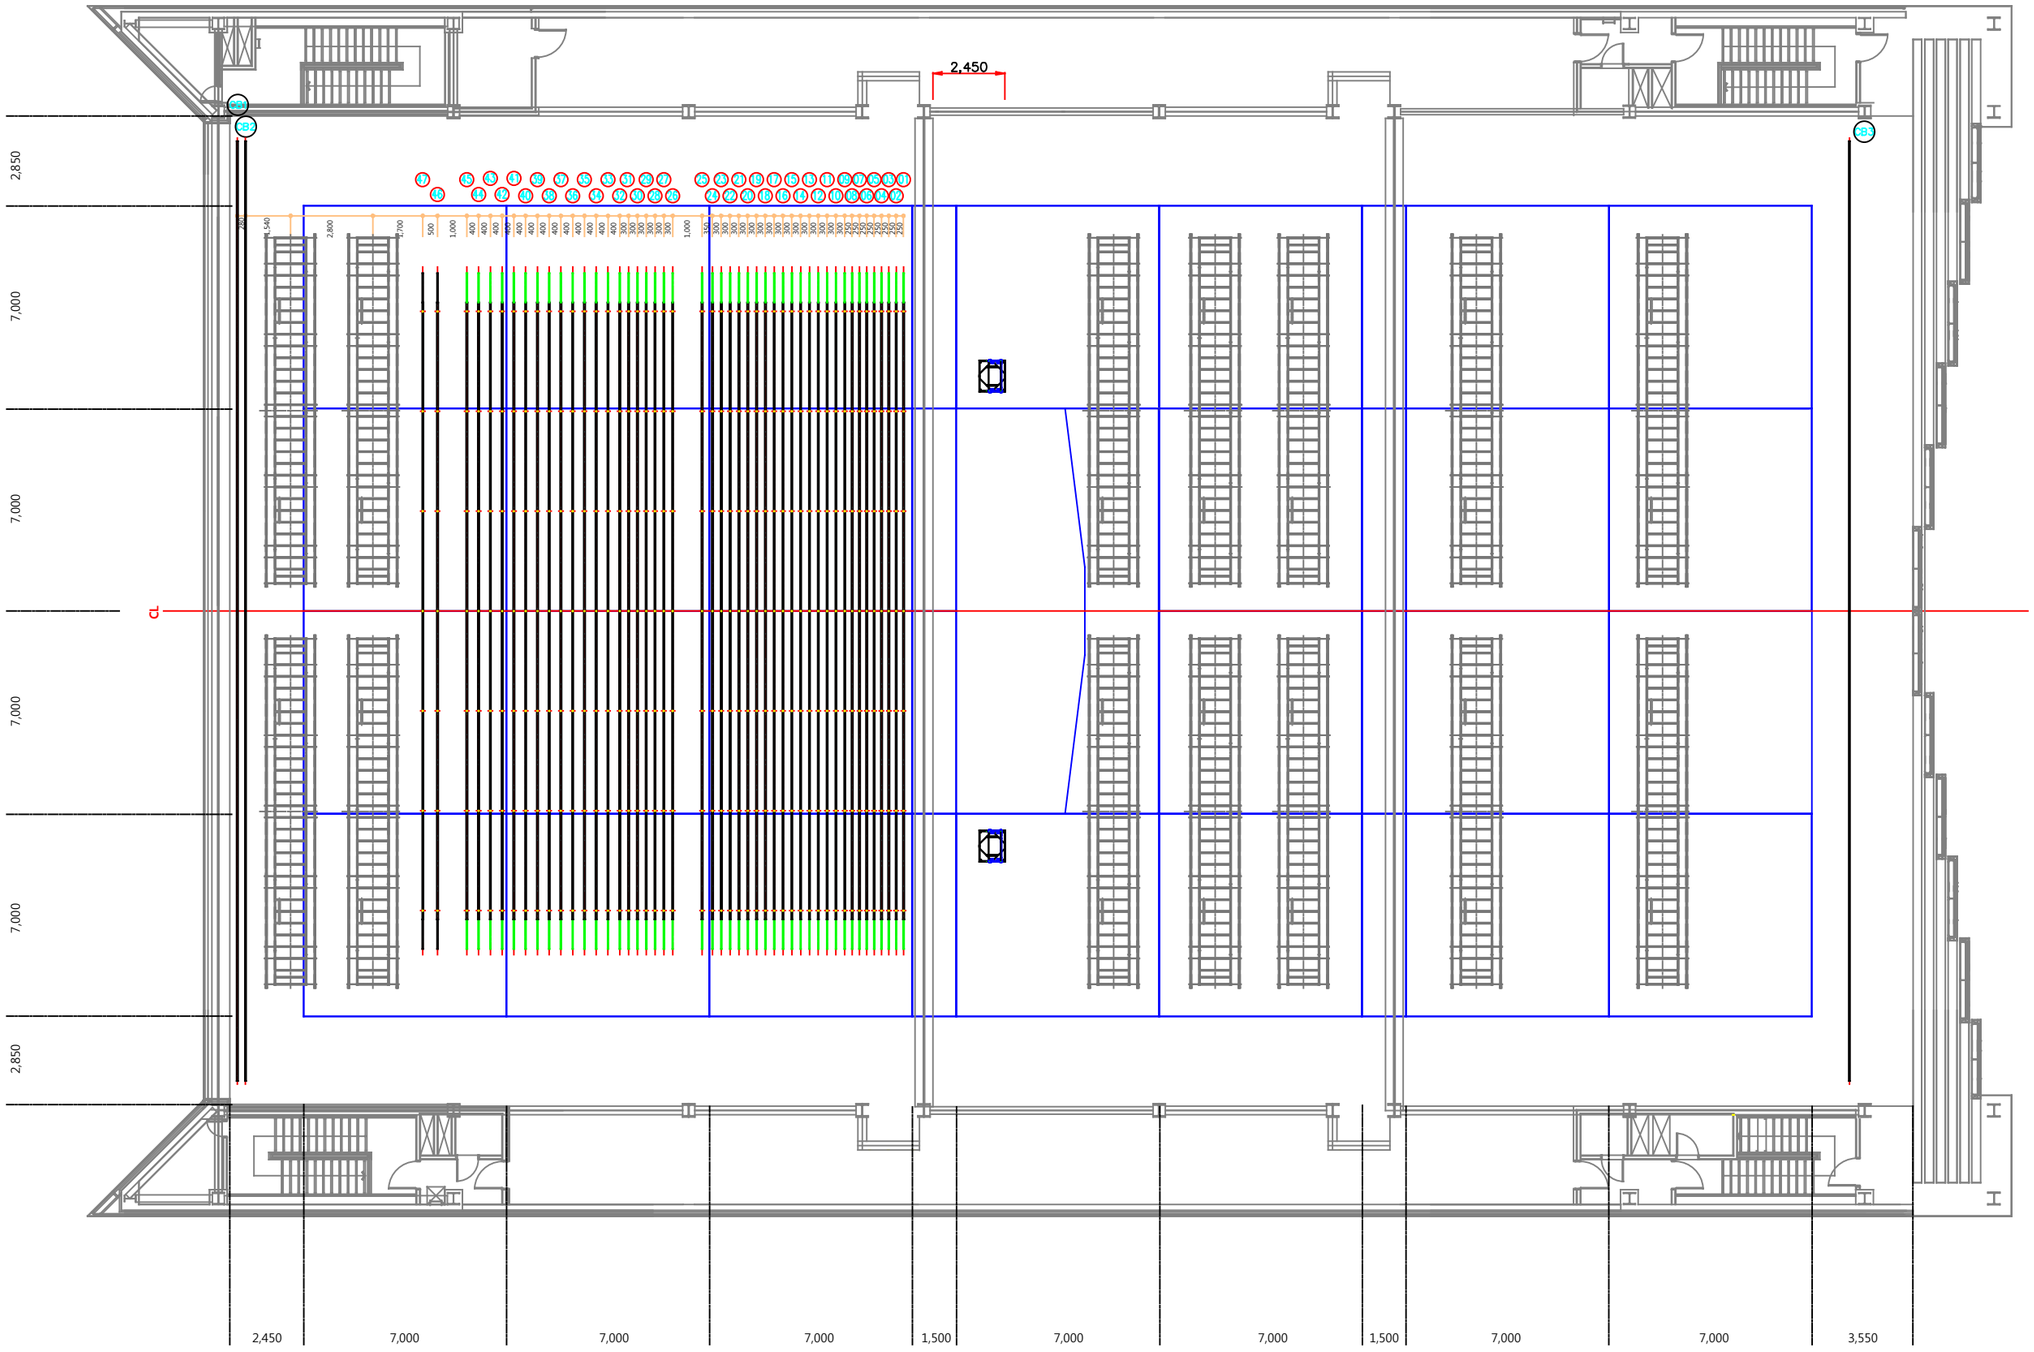

예술극장 극장1 상부 평면도

VENUE :

국립아시아문화전당

NOTES :

DATE :

DRAWING TITLE :

SCALE :

A3=1/200 A1=1/100

APPROVED BY :

DESIGNED BY :

DRAWN BY :

DRAWING NO .